Calgary

Crowchild Trail Study

Medium-Term Recommended Plan

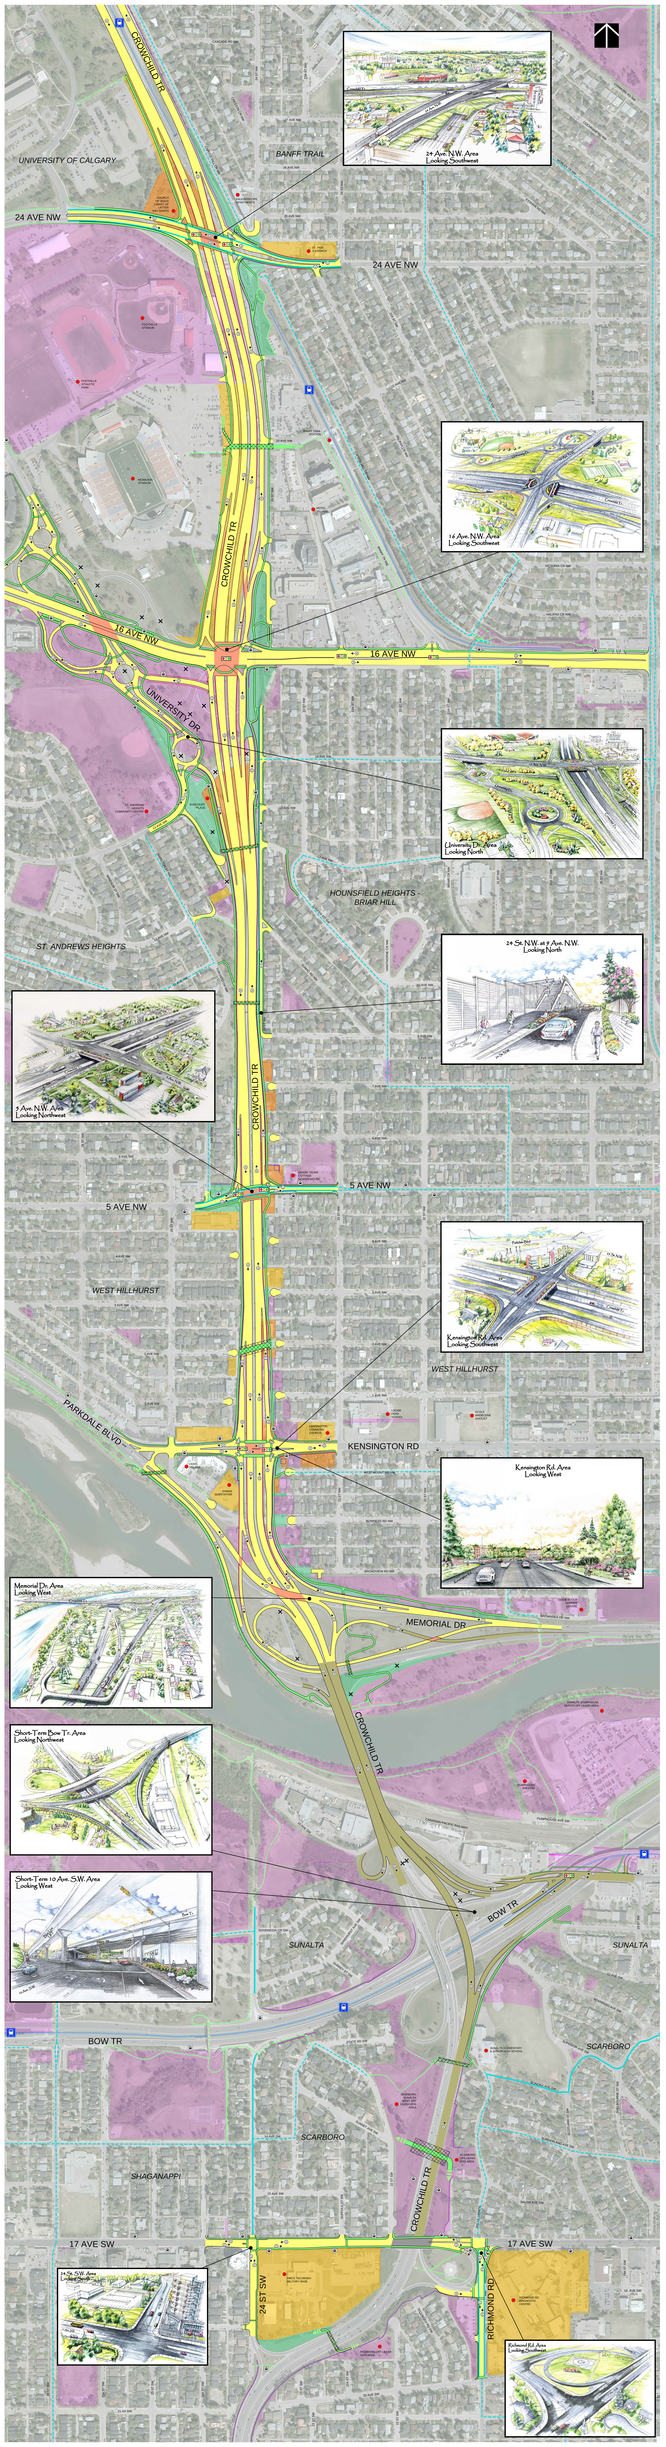

Legend

- Proposed road
- Existing road
- Proposed bridge
- Road closures
- Lane count / direction
- Traffic signal
- Retaining wall
- Noise wall
- Existing pathway / sidewalk
- Existing pedestrian bridge
- Existing on street bike route
- Proposed pathway / sidewalk
- Proposed pedestrian bridge
- Proposed bike route
- Potential property impacts - Building
- Potential property impacts - Grading
- City owned property
- Proposed or enhanced green space
- Recommended for previous stage
- Community places of interest
- Existing LRT
- Transit